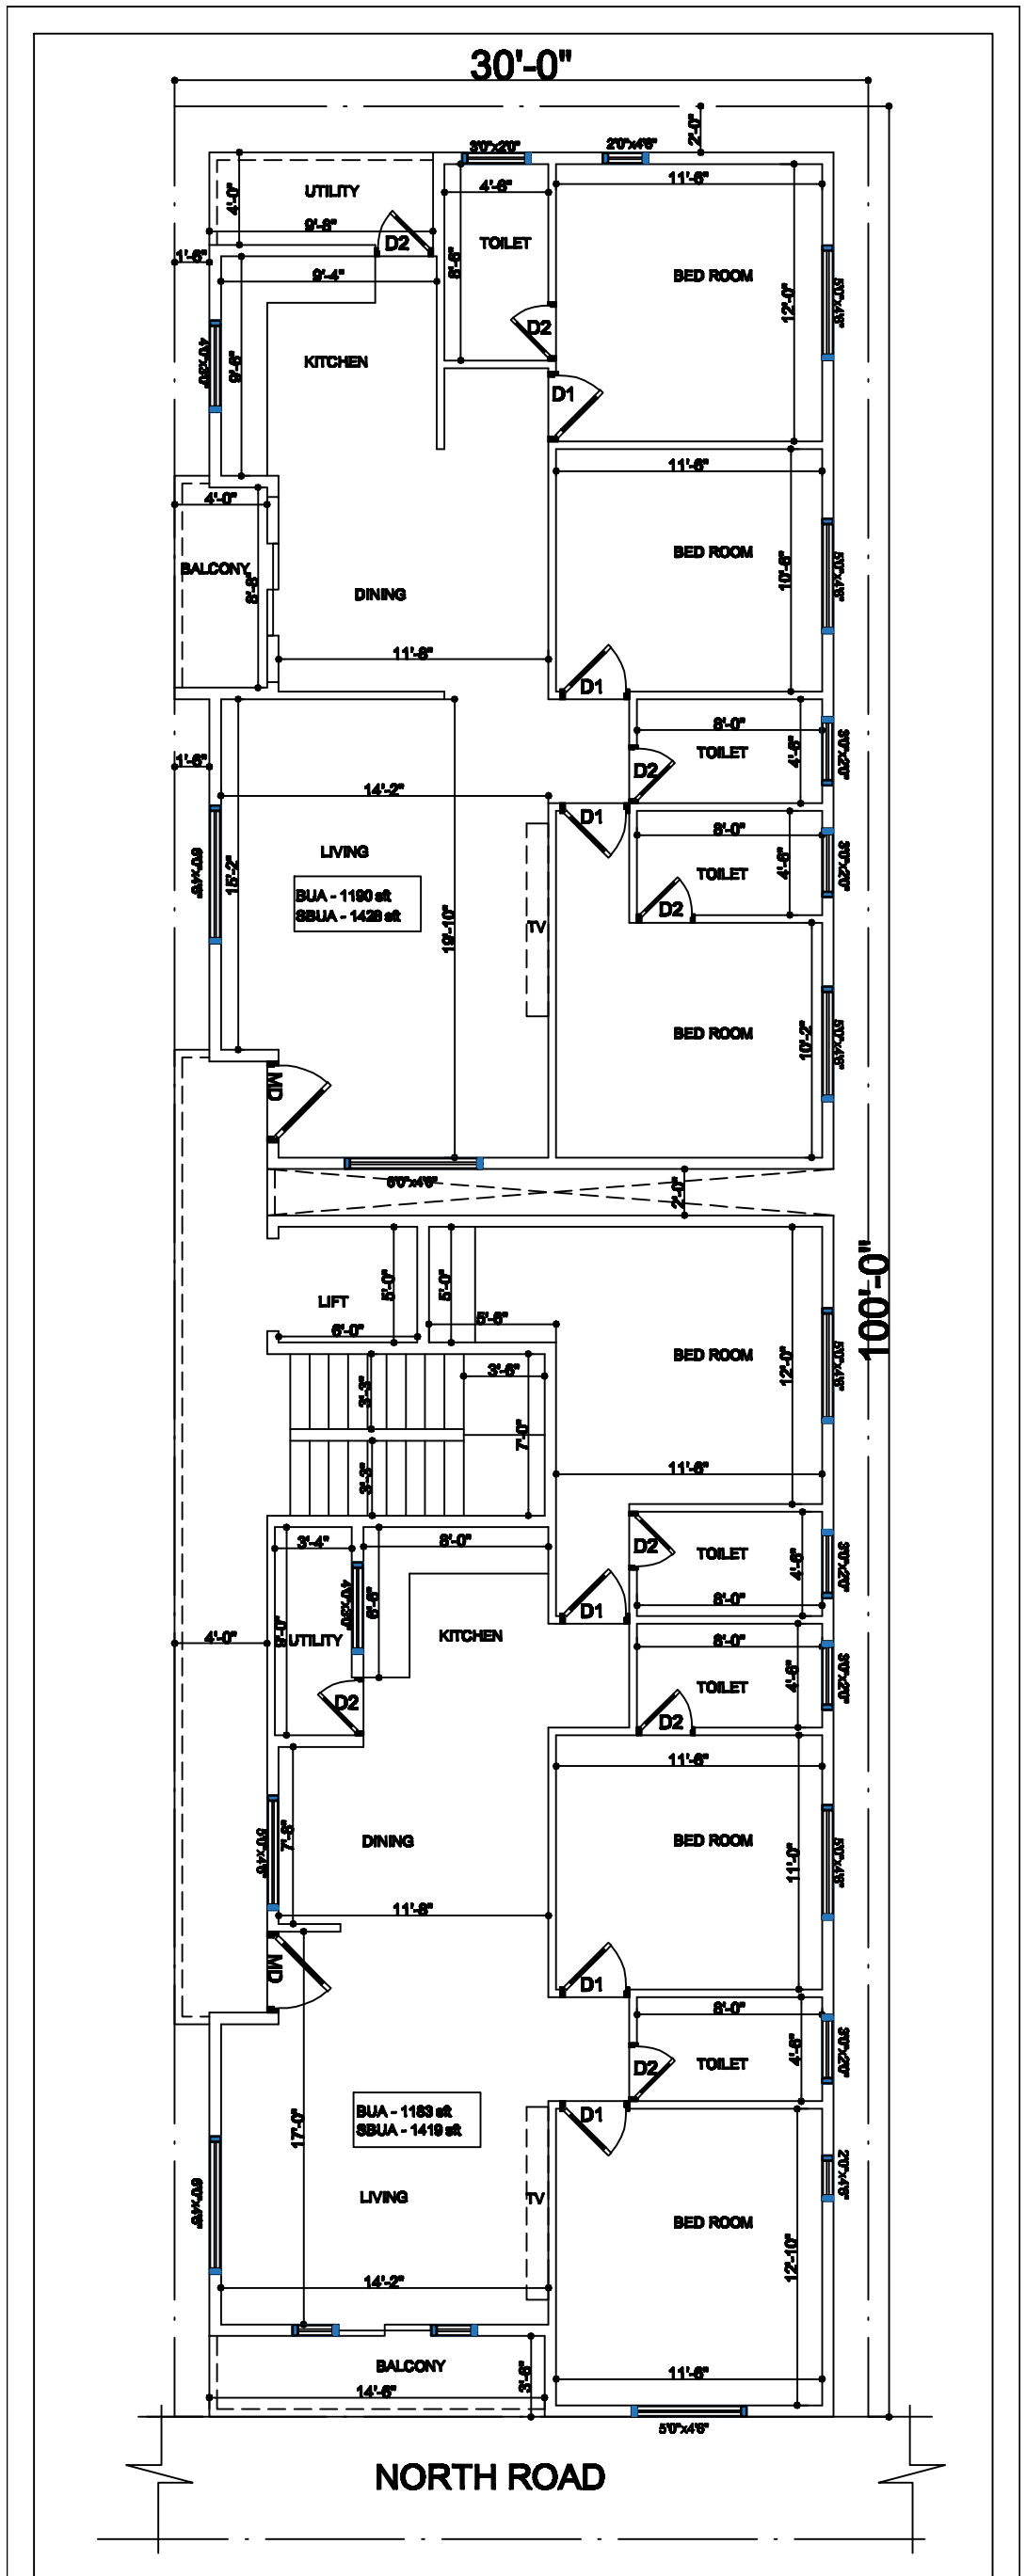

TYPICAL FLOOR PLAN

OPTION-01

Project Name and Address

PROPOSED RESIDENTIAL FOR
Mr.

AT TUMKUR

S
E W
N

AD-01

CG. ASSOCIATES

Mob:- 9880066925

CHKD BY KUMAR C.G.	DEALT : KUMAR C.G.
DRAWN - AMULYA	DATE : 20-01-2024